


Aerial Photo 001

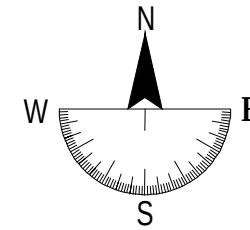

SITE DETAIL

SITE NAME - NO.

001

Coldstream

SITE ADDRESS

OFF THE R102,
ERF 77,
COLDSTREAM

LATITUDE	LONGITUDE	ASL
-33.960323°	23.701556°	252m

APPROVAL

RADIO ENGINEER

NAME SIGN

PLANNER

NAME SIGN

ENGINEER

NAME ECSA No.



Warren Petterson Planning
P.O. Box 44512
Claremont, Cape Town
Tel: (+27 021) 552 5255
Email: corne@wpplanning.co.za

OFFICE

DRAWN BY	CHECKED BY
NAME C.Briedenhann	NAME W. Petterson
DATE 23-01-2018	DATE 23-01-2018

REVISION

No.	REVISION	CAD	DATE
A	PROPOSED DRAWING	CB	05-10-2017
B	HEIGHT INCREASED	CB	23-01-2018

AERIAL MAP


SCALE: NTS

DRAWING NUMBER

SITE No.	SHEET No.	TYPE	REV.
001	B01/05	PRO	B



Locality Map 001

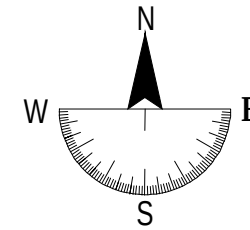

SITE DETAIL

SITE NAME - NO.

001

Coldstream

SITE ADDRESS

OFF THE R102,
ERF 77,
COLDSTREAM

LATITUDE	LONGITUDE	ASL
-33.960323°	23.701556°	252m

APPROVAL

RADIO ENGINEER

NAME	SIGN

PLANNER

NAME	SIGN

ENGINEER

NAME	ECSA No.



Warren Petterson Planning
P.O. Box 44512
Claremont, Cape Town
Tel: (+27 021) 552 5255
Email: corne@wpplanning.co.za

OFFICE

DRAWN BY	CHECKED BY
NAME C.Briedenhann	NAME W. Petterson
DATE 23-01-2018	DATE 23-01-2018

REVISION


No.	REVISION	CAD	DATE
A	PROPOSED DRAWING	CB	05-10-2017
B	HEIGHT INCREASED	CB	23-01-2018

LOCALITY MAP

SCALE: NTS

DRAWING NUMBER

SITE No.	SHEET No.	TYPE	REV.
001	B02/05	PRO	B

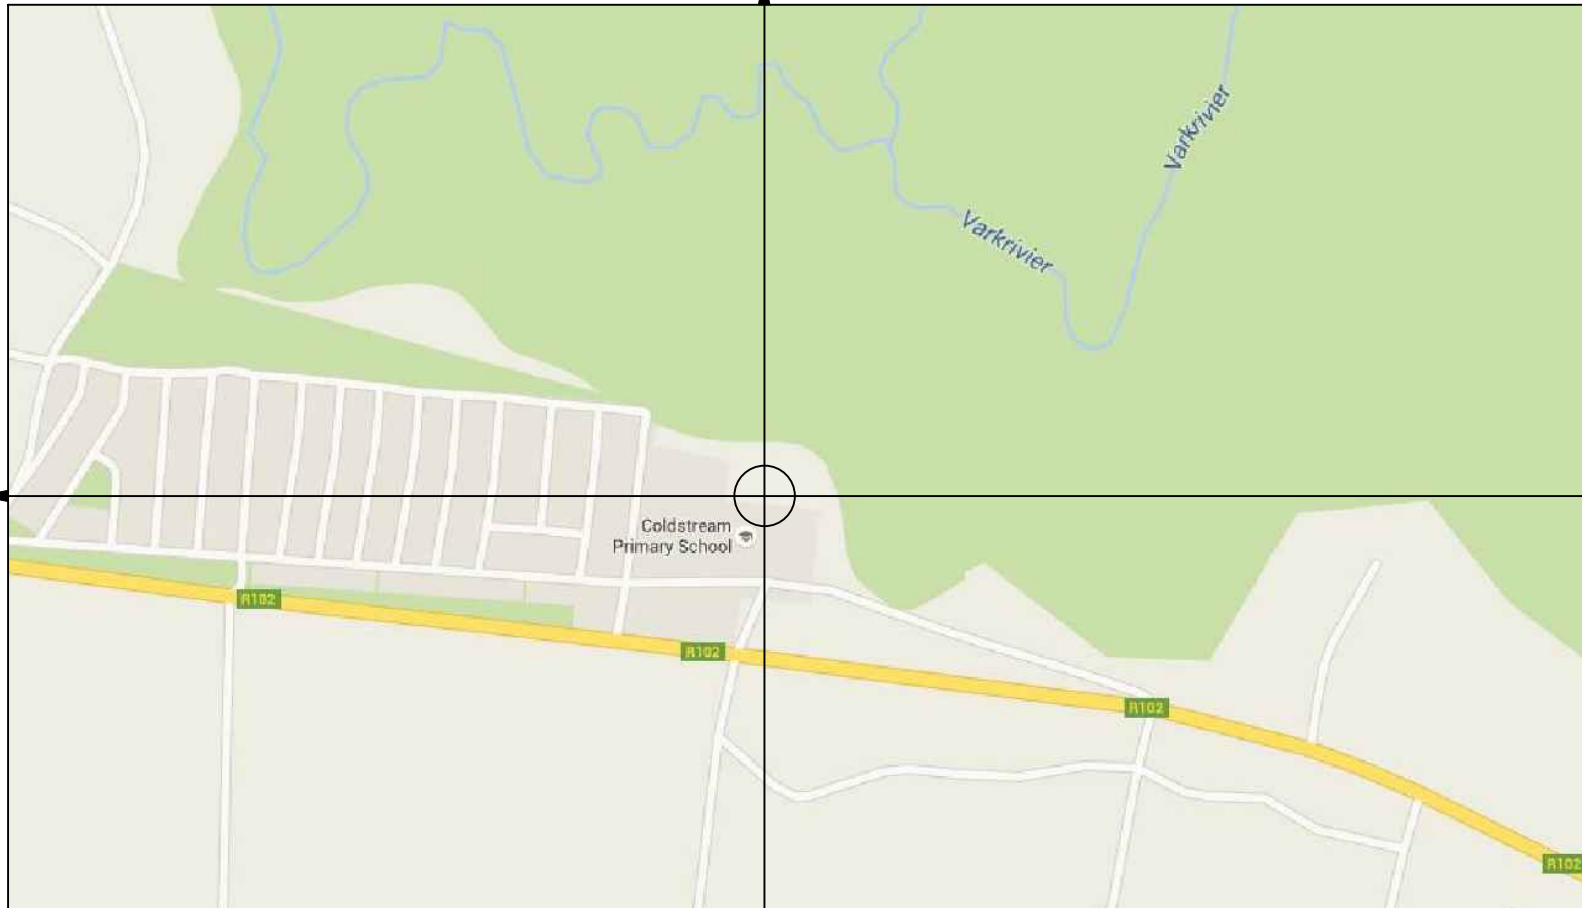





SITE DETAIL

SITE NAME - NO.
001

Coldstream

SITE ADDRESS
OFF THE R102,
ERF 77,
COLDSTREAM

LATITUDE	LONGITUDE	ASL
-33.960323°	23.701556°	252m

APPROVAL

RADIO ENGINEER

NAME	SIGN

PLANNER

NAME	SIGN

ENGINEER

NAME	ECSA No.



Warren Petterson Planning: Town and Regional Planners

Warren Petterson Planning
P.O. Box 44512
Claremont, Cape Town
Tel: (+27 021) 552 5255
Email: corne@wpplanning.co.za

OFFICE

DRAWN BY	CHECKED BY
NAME C.Briedenhann	NAME W. Petterson
DATE 23-01-2018	DATE 23-01-2018

REVISION

No.	REVISION	CAD	DATE
A	PROPOSED DRAWING	CB	05-10-2017
B	HEIGHT INCREASED	CB	23-01-2018



SITE PLAN

SCALE - 1 : 1 250

DRAWING NUMBER

SITE No.	SHEET No.	TYPE	REV.
001	B03/05	PRO	B

Top View 001

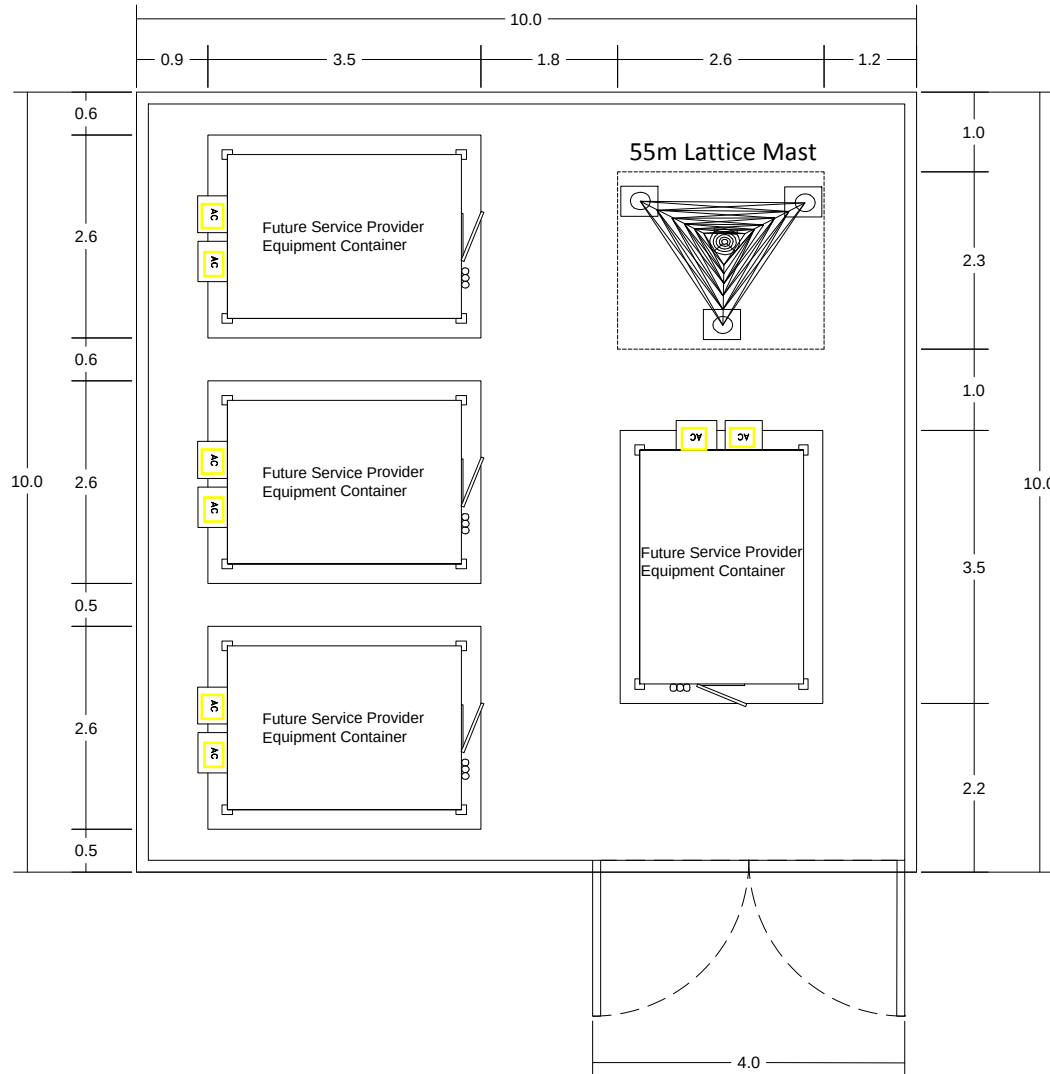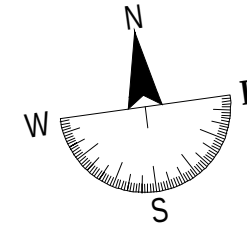

SITE DETAIL

SITE NAME - NO.

001

Coldstream

SITE ADDRESS

OFF THE R102,
ERF 77,
COLDSTREAM

LATITUDE	LONGITUDE	ASL
-33.960323°	23.701556°	252m

APPROVAL

RADIO ENGINEER

NAME SIGN

PLANNER

NAME SIGN

ENGINEER

NAME ECSA No.



Warren Petterson Planning
P.O. Box 44512
Claremont, Cape Town
Tel: (+27 021) 552 5255
Email: corne@wpplanning.co.za

OFFICE

DRAWN BY	CHECKED BY
NAME C.Briedenhann	NAME W. Petterson
DATE 23-01-2018	DATE 23-01-2018

REVISION

No.	REVISION	CAD	DATE
A	PROPOSED DRAWING	CB	05-10-2017
B	HEIGHT INCREASED	CB	23-01-2018


TOP VIEW

SCALE: NTS

DRAWING NUMBER

SITE No.	SHEET No.	TYPE	REV.
001	B04/05	PRO	B

Elevation 001

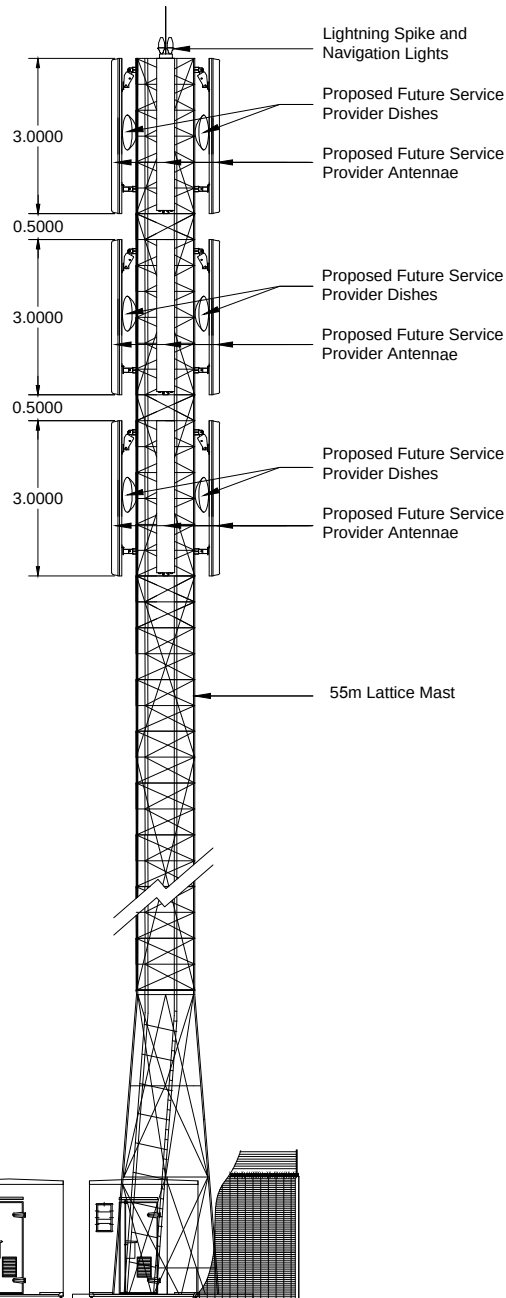

SITE DETAIL

SITE NAME - NO.

001
Coldstream

SITE ADDRESS

**OFF THE R102,
ERF 77,
COLDSTREAM**

LATITUDE	LONGITUDE	ASL
-33.960323°	23.701556°	252m

APPROVAL

RADIO ENGINEER

NAME SIGN

PLANNER

NAME SIGN

ENGINEER

NAME ECSA No.



Warren Petterson Planning
P.O. Box 44512
Claremont, Cape Town
Tel: (+27 021) 552 5255
Email: corne@wpplanning.co.za

OFFICE

DRAWN BY	CHECKED BY
NAME	NAME
C.Briedenhann	W. Petterson
DATE	DATE
23-01-2018	23-01-2018

REVISION

No.	REVISION	CAD	DATE
A	PROPOSED DRAWING	CB	05-10-2017
B	HEIGHT INCREASED	CB	23-01-2018

ELEVATION

SCALE: NTS

DRAWING NUMBER

SITE No.	SHEET No.	TYPE	REV.
001	B05/05	PRO	B