


THE PROPOSED ENLARGEMENT OF LANGRUG-BOONSTE NR1 DAM, ALSO KNOWN AS HELPMEKAAR DAM, CONSTRUCTION OF A NEW BUFFER DAM AND ASSOCIATED INFRASTRUCTURE, PORTION 5 ON FARM RIETRIVIER 202, CERES

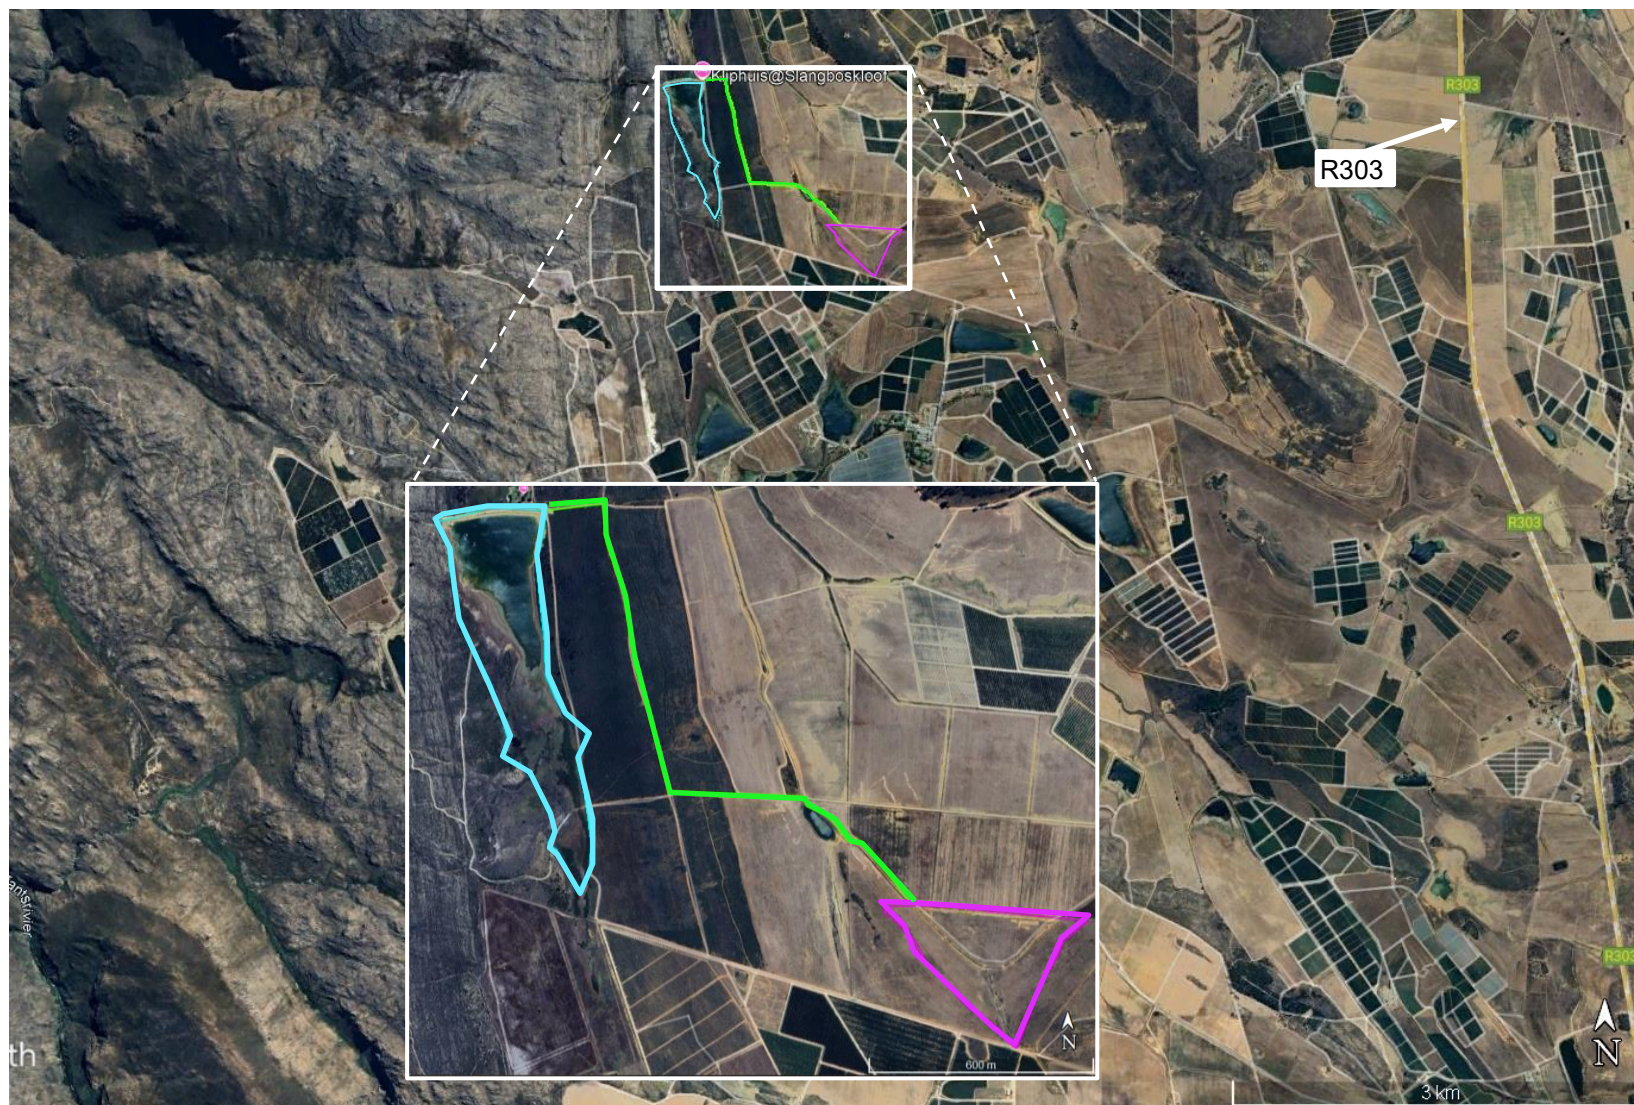

SITE CO-ORDINATES: (approximate centre points)

Langrug-boonste Nr1 dam:

**32° 55' 03.60" S,
19° 14' 12.90" E**

Buffer Dam:

**32° 55' 39.10" S,
19° 15' 02.30" E**

Connecting pipeline:

**32° 55' 03.17" S,
19° 14' 16.41" E**

(approximate start)

**32° 55' 37.87" S
19° 14' 55.00" E**

(approximate end)

- Langrug-boonste Nr1 dam
- Buffer Dam
- > Connecting pipeline (Preferred Alternative)

ENVIROAFRICA



EnviroAfrica

Environmental Management and Assessment Services