


THE PROPOSED ENLARGEMENT OF LANGRUG-BOONSTE NR1 DAM, ALSO KNOWN AS HELPMEKAAR DAM, CONSTRUCTION OF A NEW BUFFER DAM AND ASSOCIATED INFRASTRUCTURE, PORTION 5 ON FARM RIETRIVIER 202, CERES

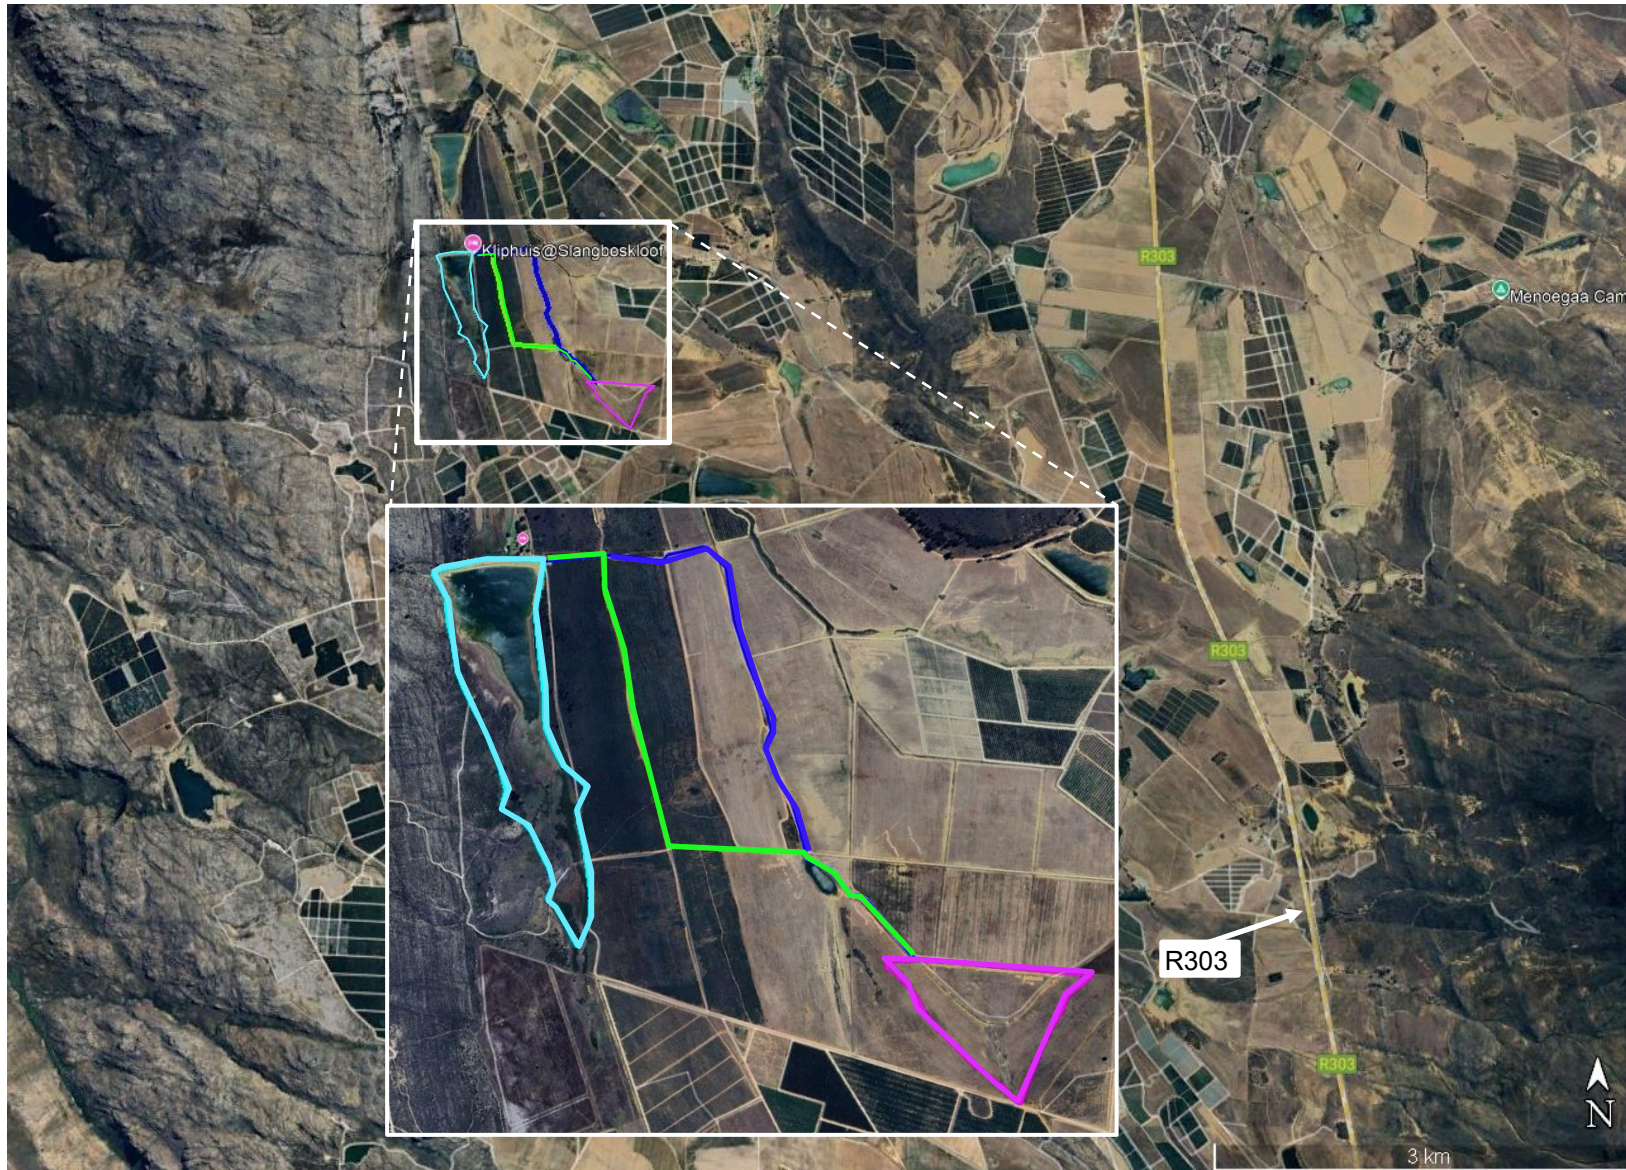

SITE CO-ORDINATES: (approximate centre points)

Langrug-boonste Nr1 dam:

32° 55' 03.60" S,

19° 14' 12.90" E

Buffer Dam:

32° 55' 39.10" S,

19° 15' 02.30" E

Connecting pipeline:

32° 55' 03.17" S,

19° 14' 16.41" E

(approximate start)

32° 55' 37.87" S

19° 14' 55.00" E

(approximate end)

 Langrug-boonste Nr1 dam

 Buffer Dam

 Connecting pipeline
(Preferred Alternative)

 Connecting pipeline
(Second Alternative)

ENVIROAFRICA

