
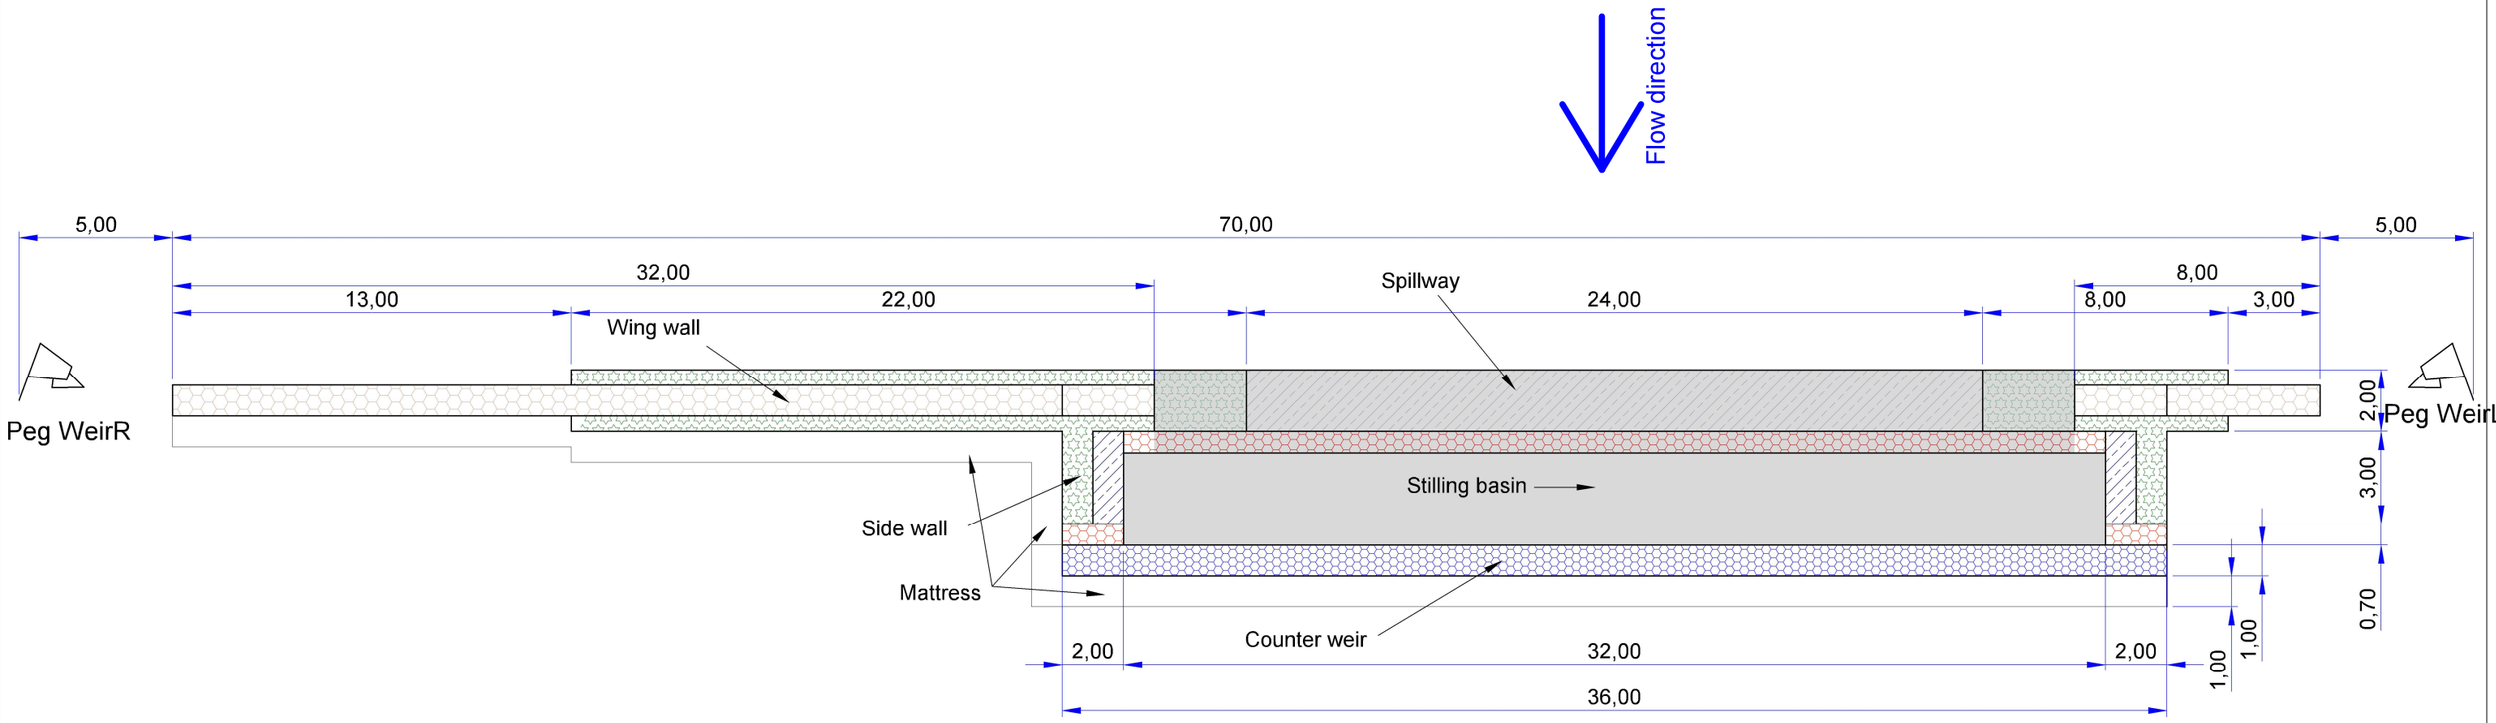


PLAN
SCALE 1:200

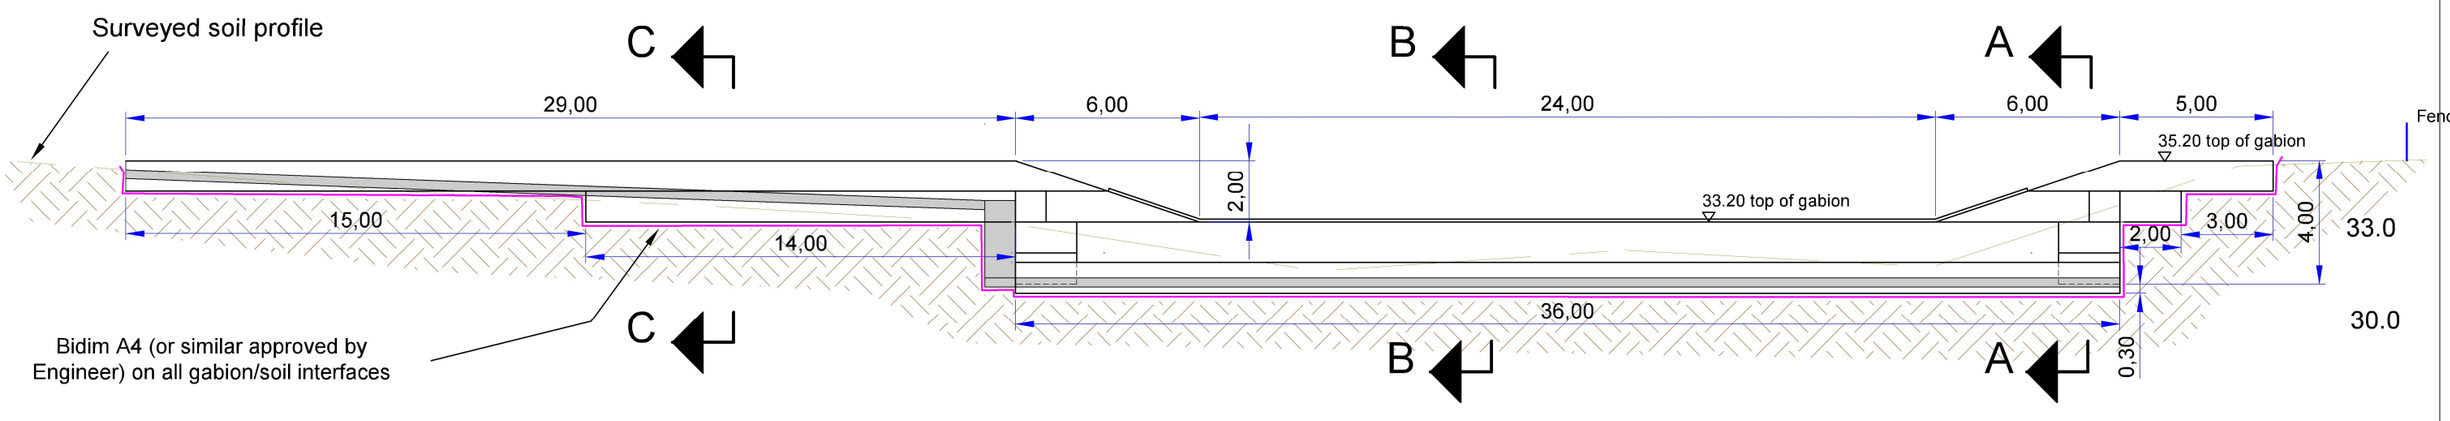

ELEVATION (from downstream)
SCALE 1:200

NOTE: All gabion baskets hot dip galvanised, and PVC coated

HansKingSRS (Pty) Ltd
Sustainable River Stabilization

Project : Nuwejaars alien fish exclusion weir

Bredasdorp

Title Plan and elevation

Scale 1 : 200

Drawing number HKSRS 2026/001/ 005/0

Drawing date 2026/01/26