
SECTION A-A

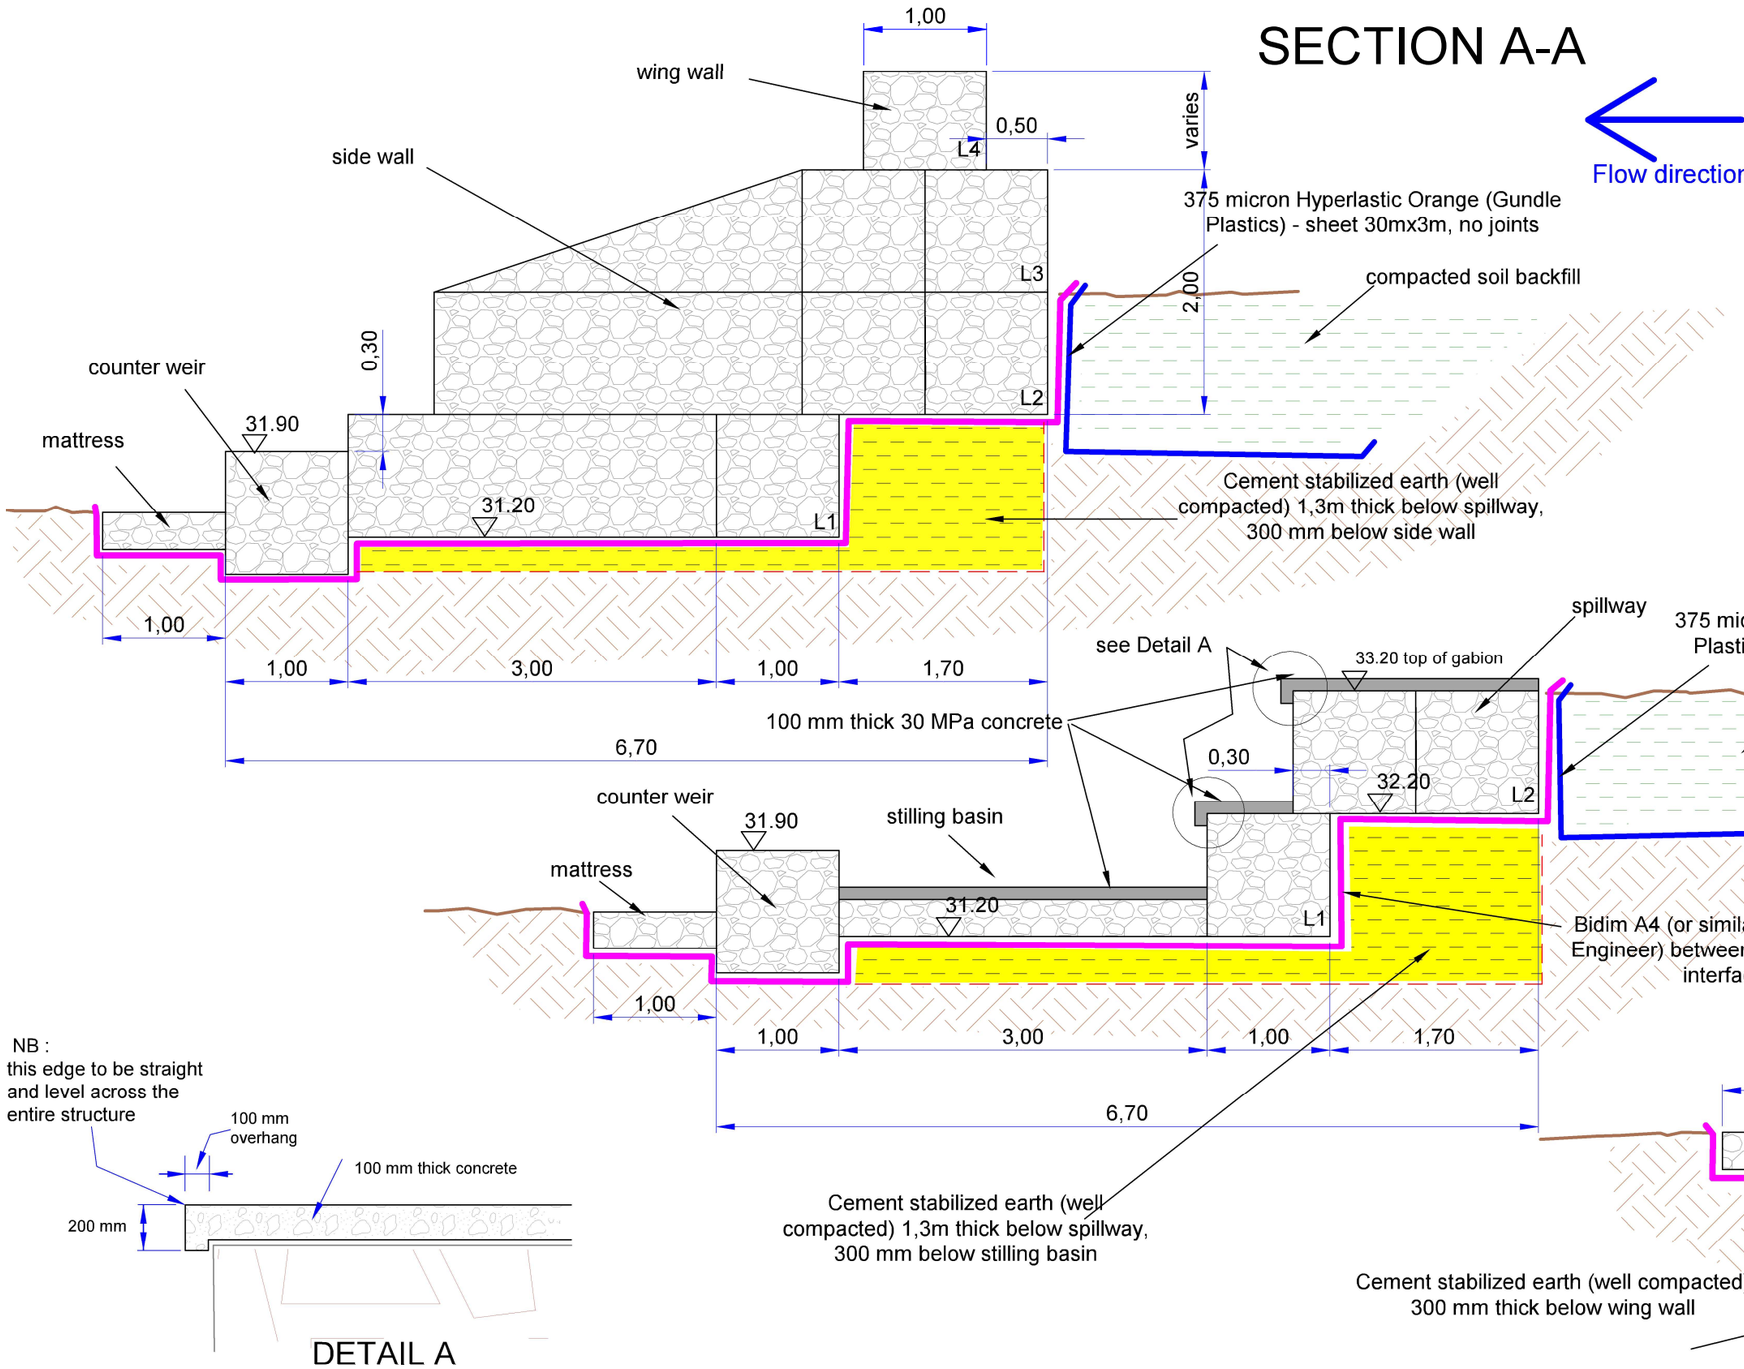

SECTION B-B

SECTION C-C

DETAIL A

NOTE: All gabion baskets hot dip galvanised, and PVC coated

HansKingSRS (Pty) Ltd
Sustainable River Stabilization

Project : Nuwejaars alien fish exclusion weir

Bredasdorp

Title Sections

Scale 1 : 50

Drawing number HKSRS 2026/001/ 006/0

Drawing date 2026/01/26